LANDSCAPE DRAWINGS

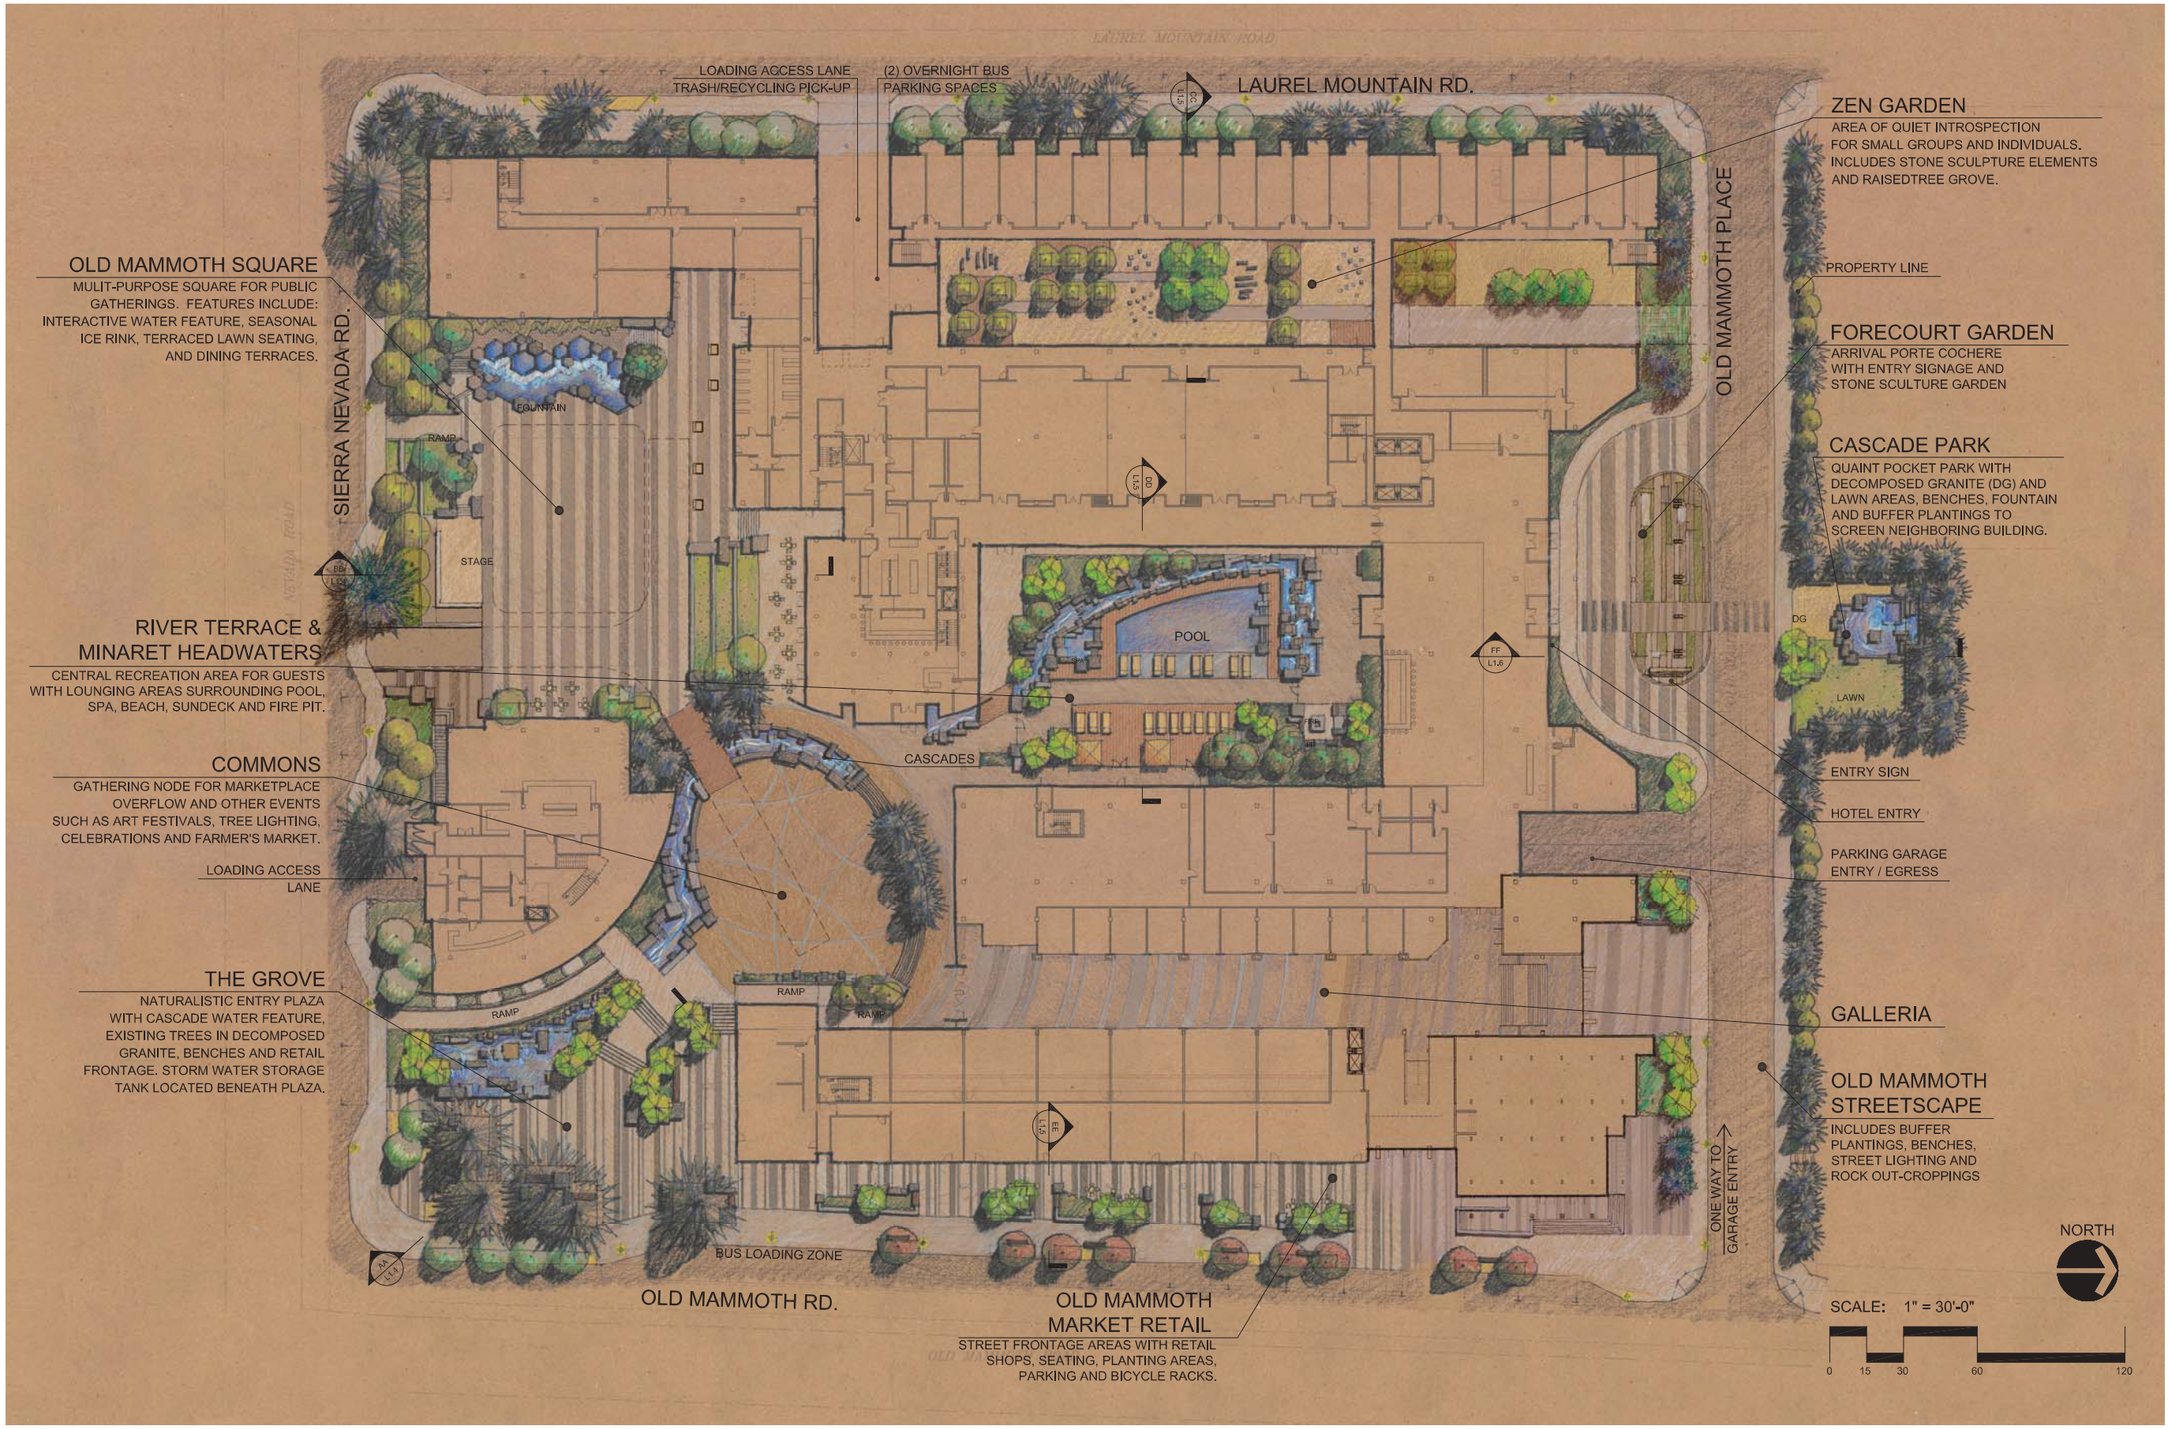

CONCEPTUAL LANDSCAPE PLAN
02.02.10

OLD MAMMOTH PLACE

Mammoth Lakes, CA

METRIC MAMMOTH LLC
269 South Beverly Drive, Suite No. 576, Beverly Hills, CA 90212

SEVERY REALTY GROUP
127 El Paseo, Santa Barbara, California 93101

R | H | A | A

Previously Approved
L1.0
for Reference

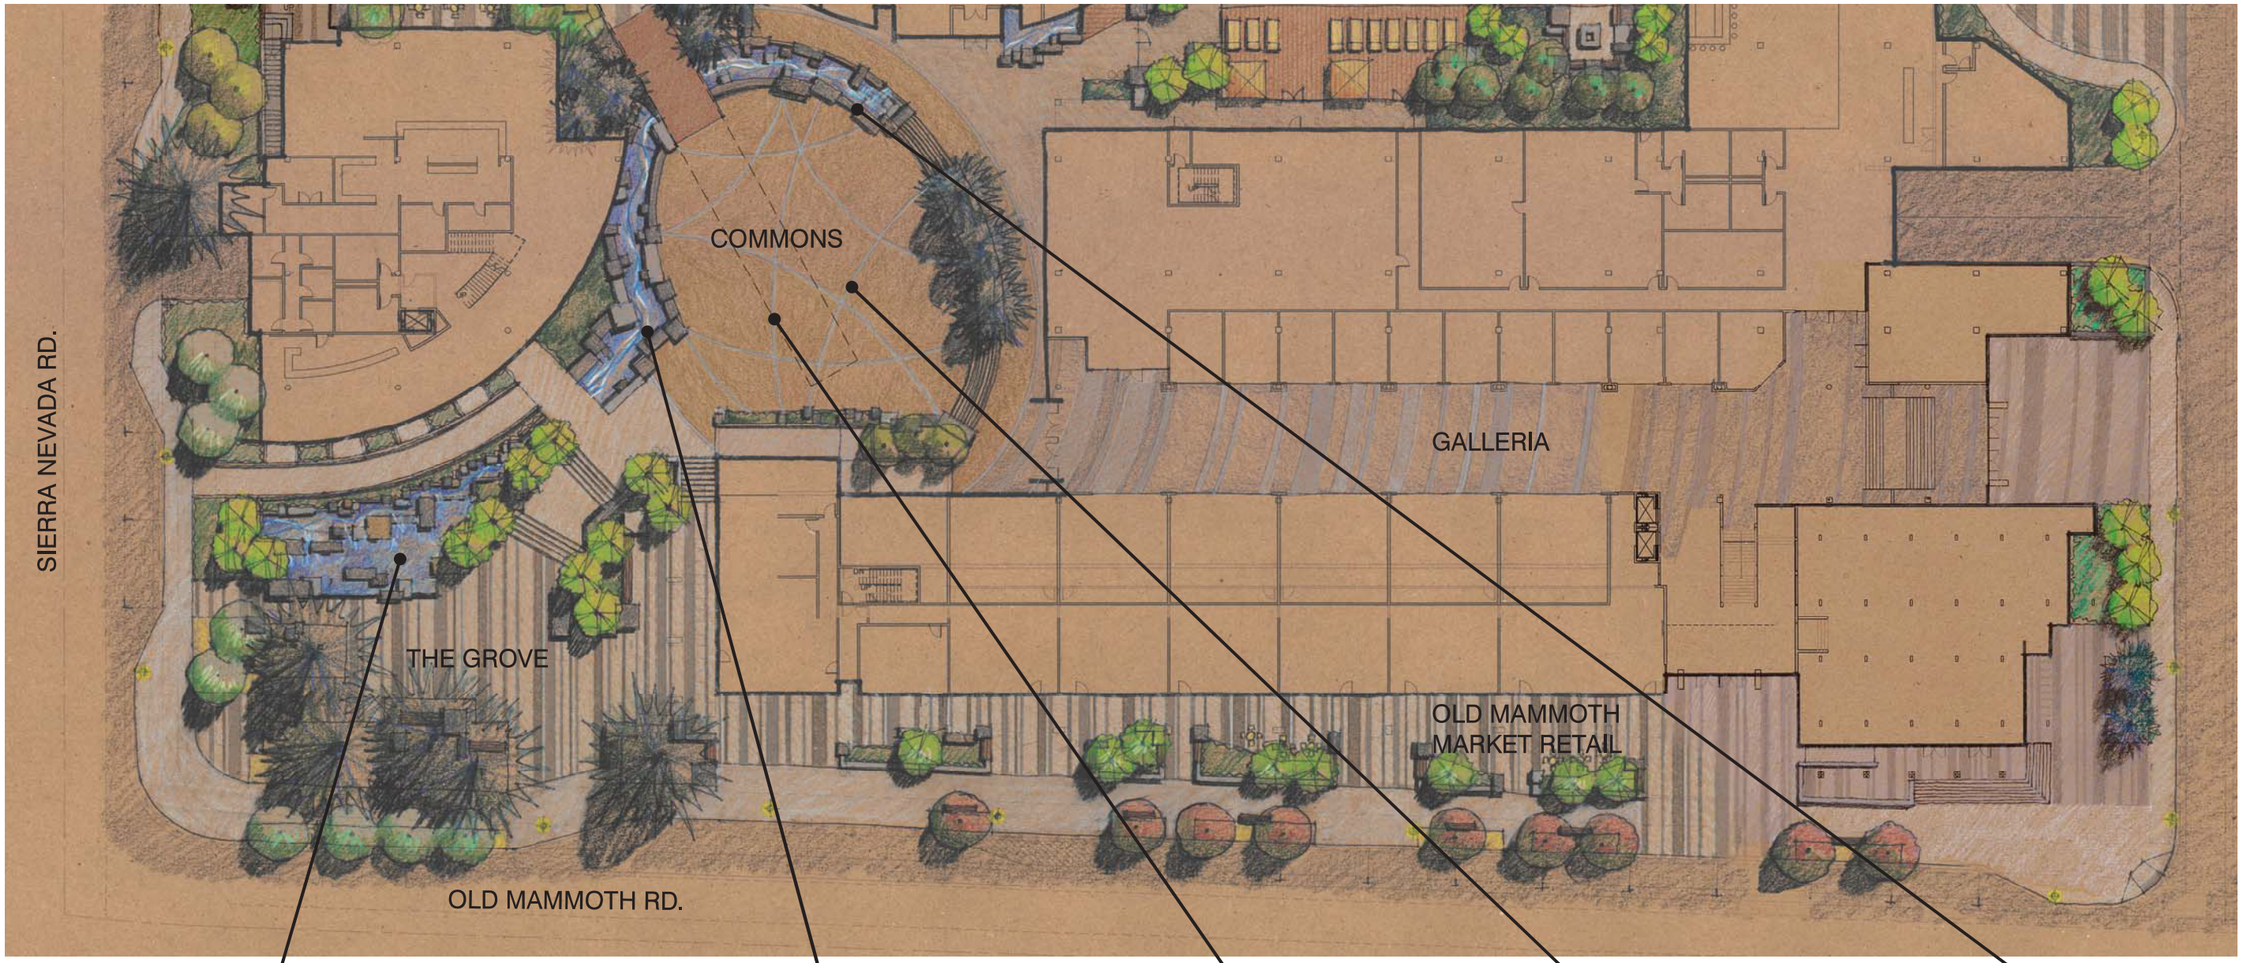

WATERFALL

CASCADE

FARMER'S MARKET

HOLIDAY TREE

CASCADE

ENLARGED PLAZA PLANS
02.02.10

OLD MAMMOTH PLACE
Mammoth Lakes, CA

METRIC MAMMOTH LLC
269 South Beverly Drive, Suite No. 576, Beverly Hills, CA 90212

SEVERY REALTY GROUP
127 El Paseo, Santa Barbara, California 93101

R | H | A | A

Previously Approved
L1.1
for Reference

CAFE

DEVIL'S POSTPILE FOUNTAIN

DEVIL'S POSTPILE POOL

SEASONAL ICE RINK

TERRACED LAWN SEATING

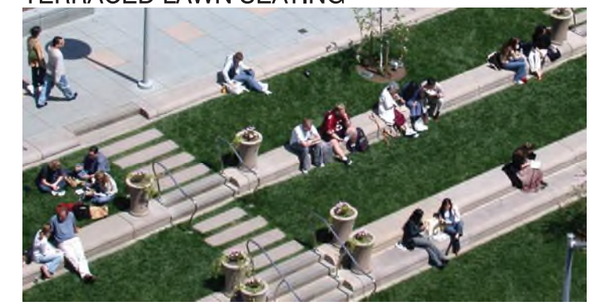

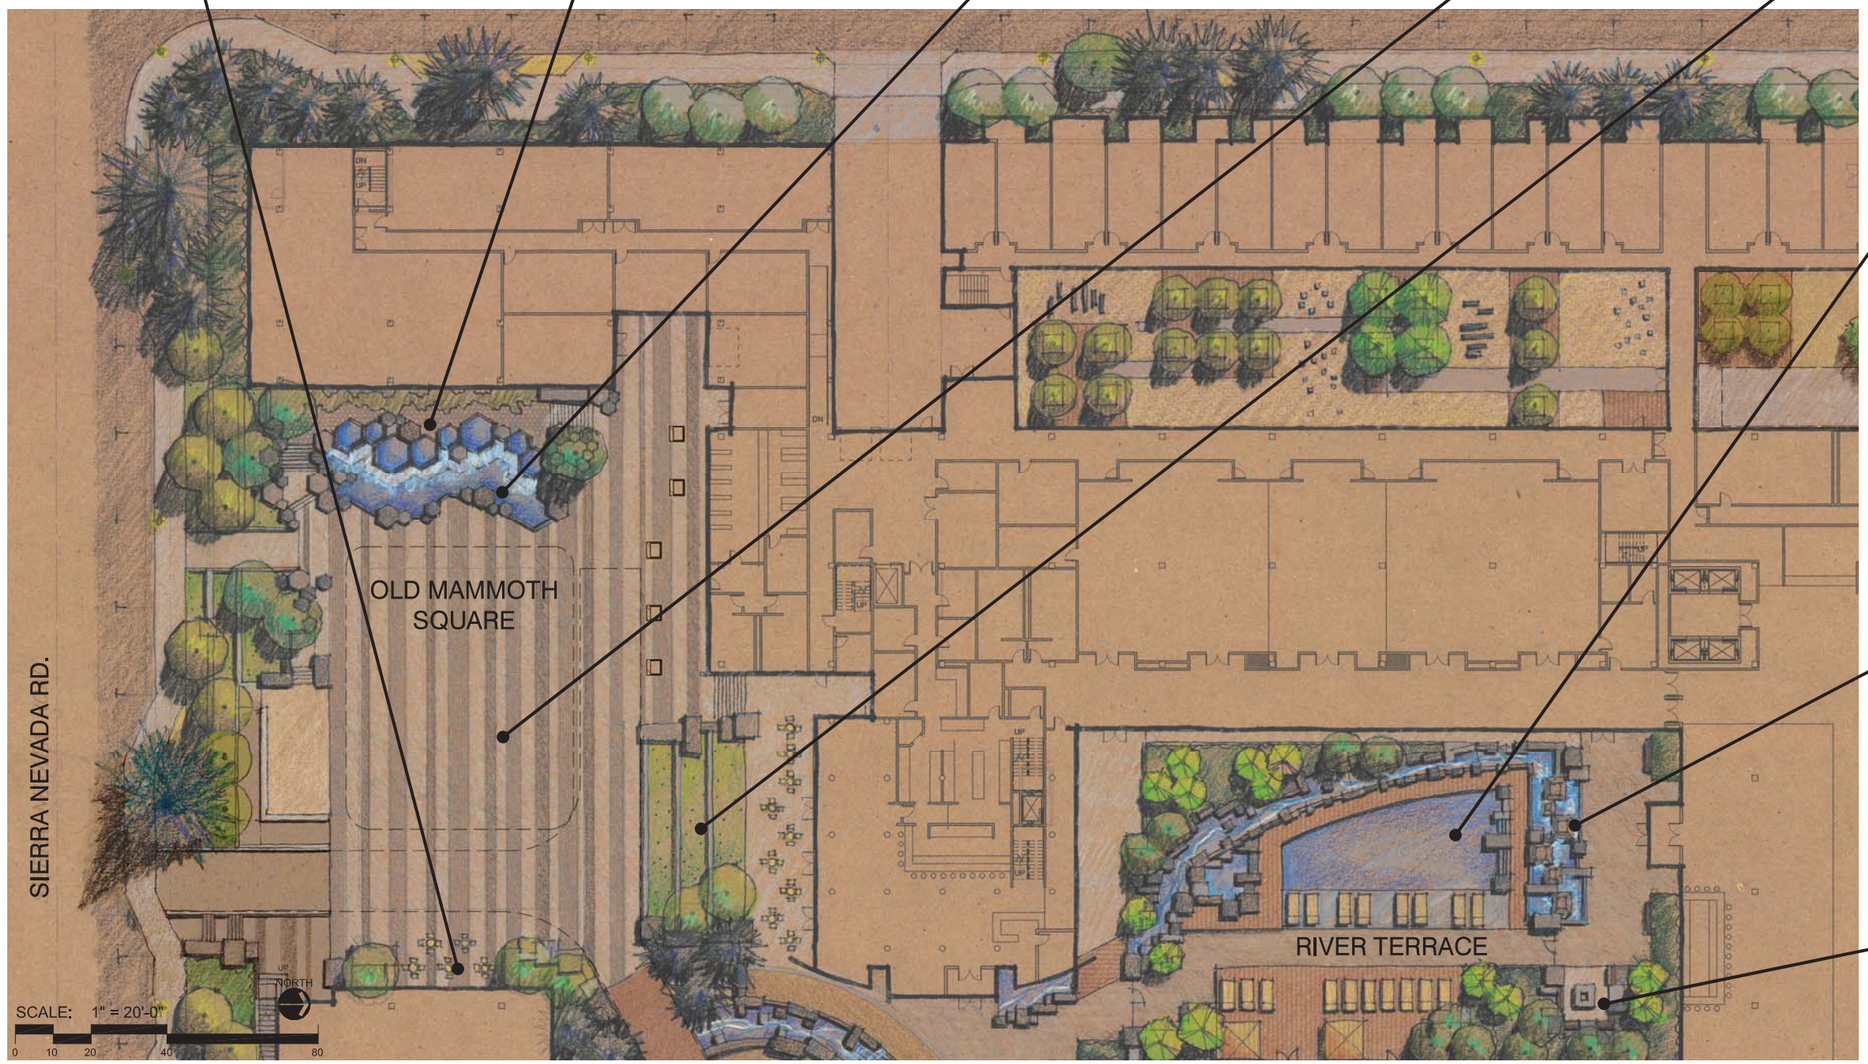

POOL

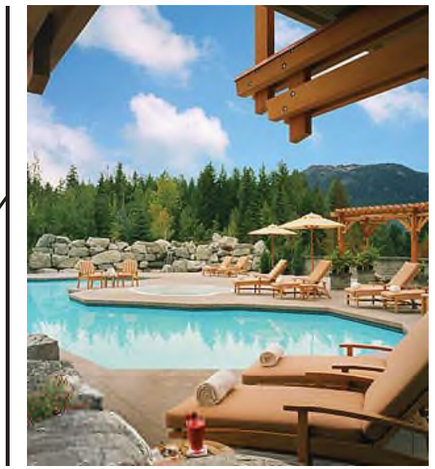

MINARET HEADWATERS

FIRE PIT

ENLARGED PLAZA PLANS
02 . 02 . 10

OLD MAMMOTH PLACE

Mammoth Lakes, CA

METRIC MAMMOTH LLC
269 South Beverly Drive, Suite No. 576, Beverly Hills, CA 90212

SEVERY REALTY GROUP
127 El Paseo, Santa Barbara, California 93101

R | H | A | A

Previously Approved
L1.2
for Reference

CASCADE PARK

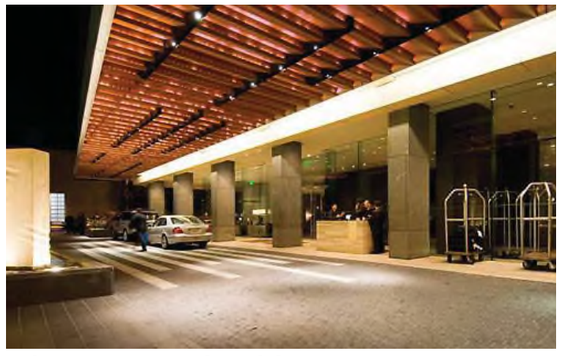

HOTEL ENTRY FORECOURT

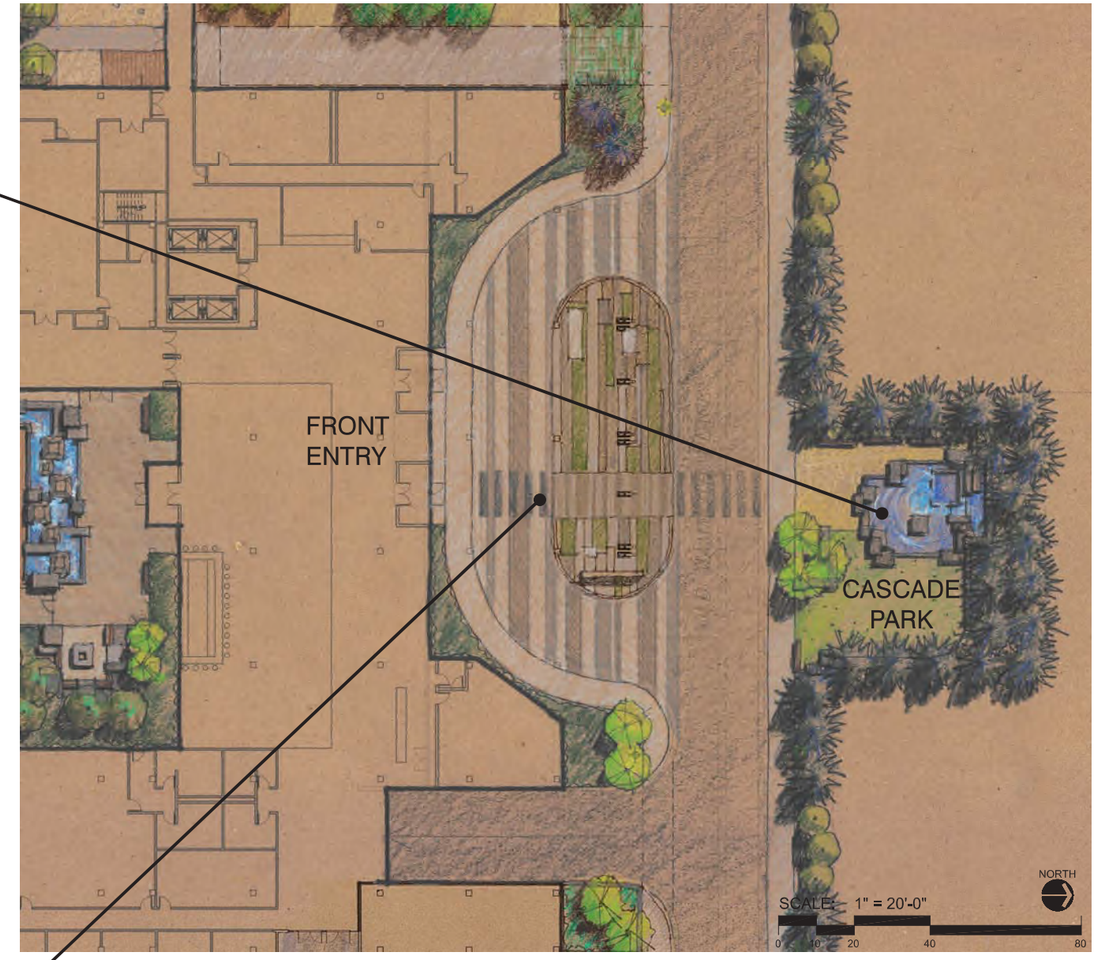

ENLARGED PLAZA PLANS
02 . 02 . 10

OLD MAMMOTH PLACE

Mammoth Lakes, CA

METRIC MAMMOTH LLC
269 South Beverly Drive, Suite No. 576, Beverly Hills, CA 90212

SEVERY REALTY GROUP
127 El Paseo, Santa Barbara, California 93101

R | H | A | A

Previously Approved
L1.3
for Reference

SECTION AA - THE GROVE & COMMONS

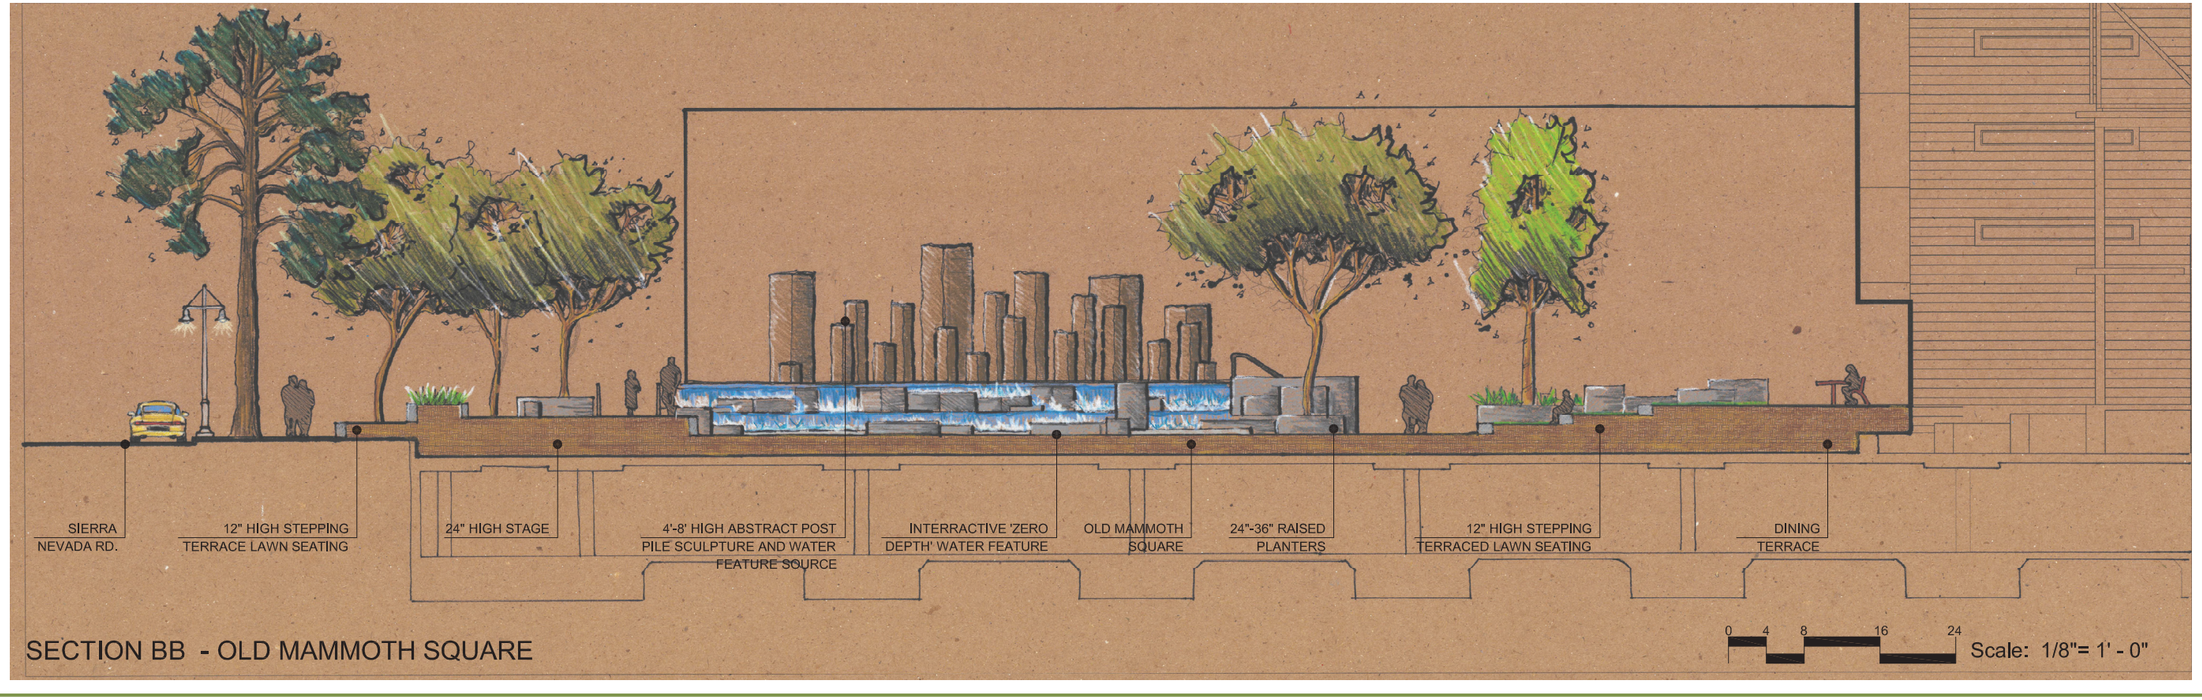

SECTION BB - OLD MAMMOTH SQUARE

SECTIONS
10.16.09

OLD MAMMOTH PLACE

Mammoth Lakes, CA

METRIC MAMMOTH LLC
269 South Beverly Drive, Suite No. 576, Beverly Hills, CA 90212

SEVERY REALTY GROUP
127 El Paseo, Santa Barbara, California 93101

R | H | A | A

Previously Approved
L1.4
for Reference

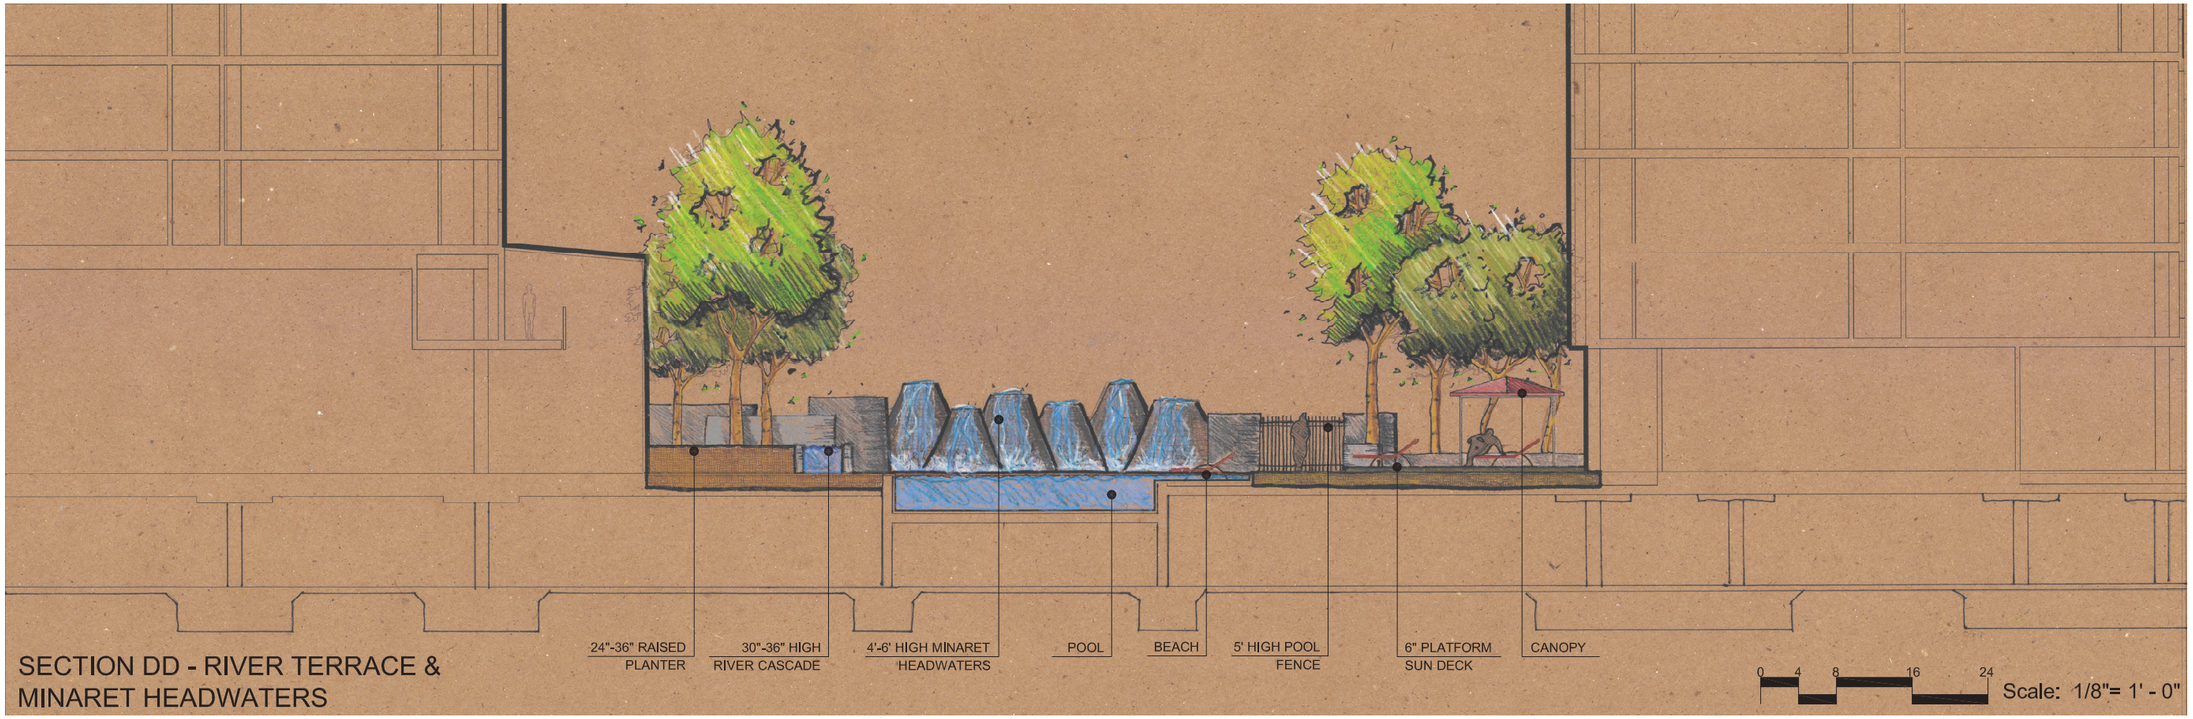

SECTION DD - RIVER TERRACE & MINARET HEADWATERS

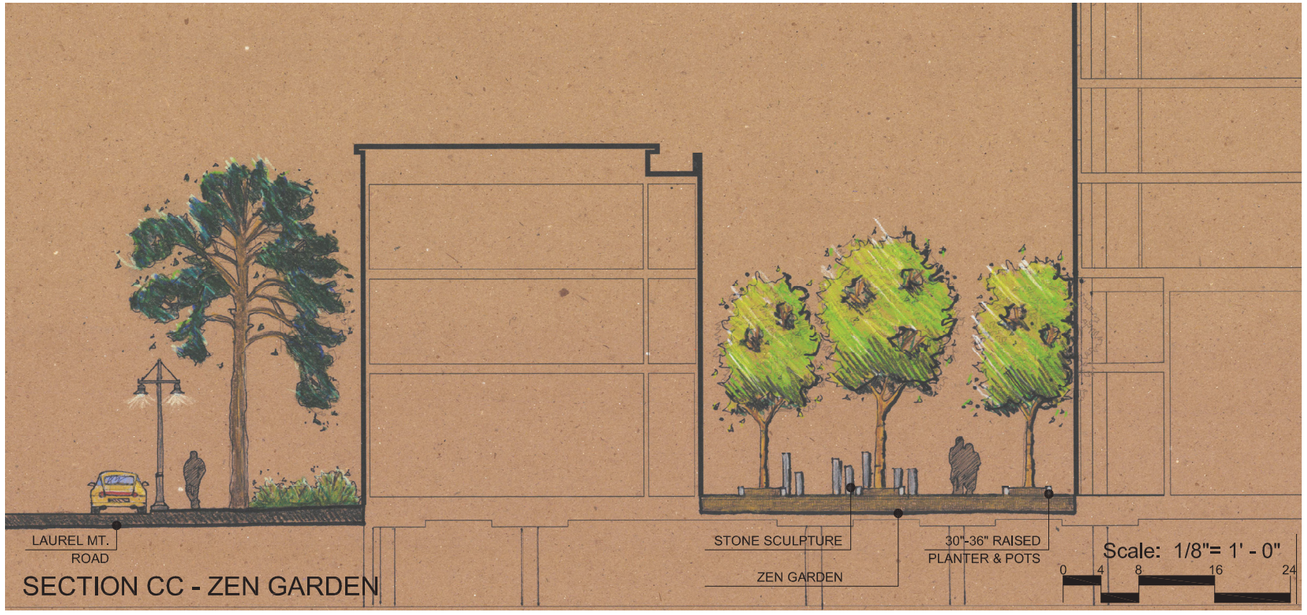

SECTION CC - ZEN GARDEN

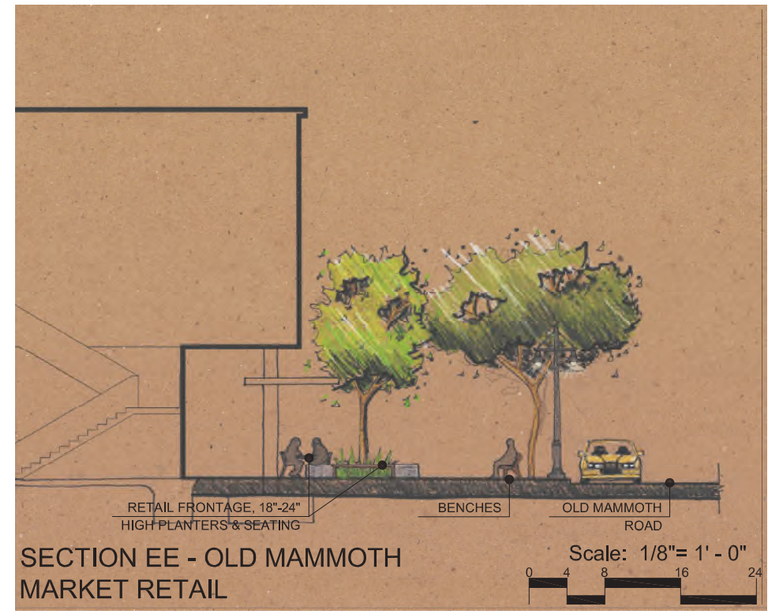

SECTION EE - OLD MAMMOTH MARKET RETAIL

SECTIONS
10.16.09

OLD MAMMOTH PLACE

Mammoth Lakes, CA

METRIC MAMMOTH LLC
269 South Beverly Drive, Suite No. 576, Beverly Hills, CA 90212

SEVERY REALTY GROUP
127 El Paseo, Santa Barbara, California 93101

R | H | A | A

Previously Approved
L1.5
for Reference

SECTION FF- FORECOURT GARDEN & CASCADE PARK

SECTIONS
02 . 02 . 10

OLD MAMMOTH PLACE

Mammoth Lakes, CA

METRIC MAMMOTH LLC
269 South Beverly Drive, Suite No. 576, Beverly Hills, CA 90212

SEVERY REALTY GROUP
127 El Paseo, Santa Barbara, California 93101

R | H | A | A

Previously Approved
L1.6
for Reference

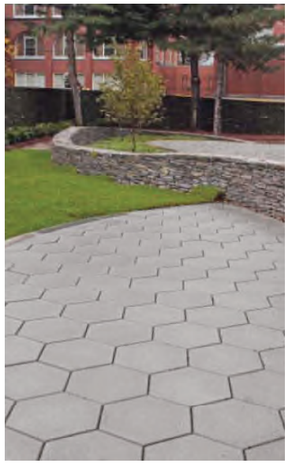

① PAVING

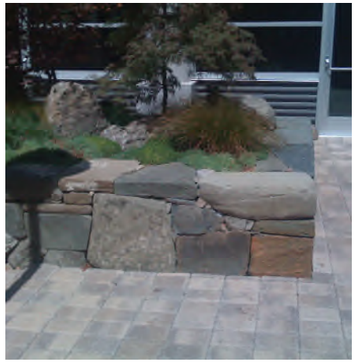

② WALLS

③ WATER FEATURES

METRIC MAMMOTH LLC
269 South Beverly Drive, Suite No. 576, Beverly Hills, CA 90212

SEVERY REALTY GROUP
127 El Paseo, Santa Barbara, California 93101

R | H | A | A

PROPOSED MATERIALS AND FINISH SELECTIONS
08.25.09

OLD MAMMOTH PLACE
Mammoth LAkes, CA

Previously Approved
L1.7
for Reference

TALL SHRUBS (over 6')

Chokeberry -
Aronia melanocarpa

Mountain Mahogany -
Cercocarpus ledifolius*

Creek Dogwood -
Cornus sericea*

Redtwig Dogwood -
Cornus stolonifera

Common Lilac -
Syringa vulgaris

Mugho Pine - Pinus mugo

LOW SHRUBS (under 6')

Tatarian Dogwood
Cornus alba 'Ivory Halo'

Sulfur Buckwheat
Eriogonum umbellatum*

Shrubby Potentilla
Potentilla fruticosa*

Ramanas Rose
Rosa rugosa

Golden Currant Ribes aureum

Billiard Spiraea Spiraea billiardii

Mountain Snowberry - Symphoicarpos oreophilus*

PERENNIALS

Columbine -
Aquilegia caerulea

Western Blue Flag -
Iris missouriensis

Clark Valley Larkspur -
Delphinium geraniifolium

Wild Strawberry -
Fragaria ovalis

Lupine - Lupinus spp.*

Catnip - Nepeta x faassenii

Penstemon - Penstemon spp.*

Phlox - Phlox paniculata

Native Plant (*)

NATIVE EVERGREEN TREES

Red Fir - Abies magnifica

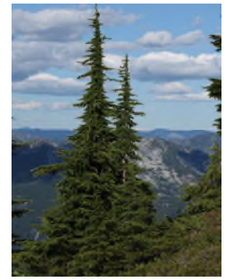
Mountain Hemlock - Tsuga mertenisia

Lodgepole Pine - Pinus contorta

Jeffrey Pine - Pinus jeffreyi

NATIVE DECIDUOUS TREES

Box Elder - Acer negundo

Mountain Alder - Alnus tenuifolia

Mountain Maple - Acer glabrum

NATIVE DECIDUOUS ACCENT TREES

Western Chokecherry - Prunus virginiana demissa

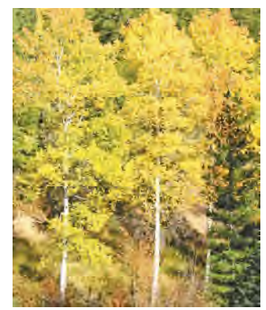
Quaking Aspen - Populus tremuloides

Western Water Birch - Betula occidentalis

GRASSES

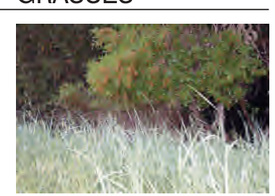
Creeping Wild Rye - Leymus cinereus*

GROUNDCOVER

Bearberry - Arctostaphylos uva-ursi

FERNS

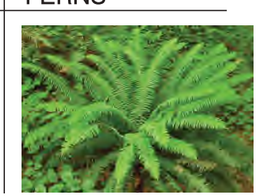
Western Sword Fern - Polystichum munitum*

PLANTING IMAGES
10.16. 09

OLD MAMMOTH PLACE
Mammoth Lakes, CA

Previously Approved
L5.2 .
for Reference

METRIC MAMMOTH LLC
269 South Beverly Drive, Suite No. 576, Beverly Hills CA 90212

SEVERY REALTY GROUP
127 El Paseo, Santa Barbara, California 93101

R | H | A | A

H

RELATIVE HEIGHT SECTIONS

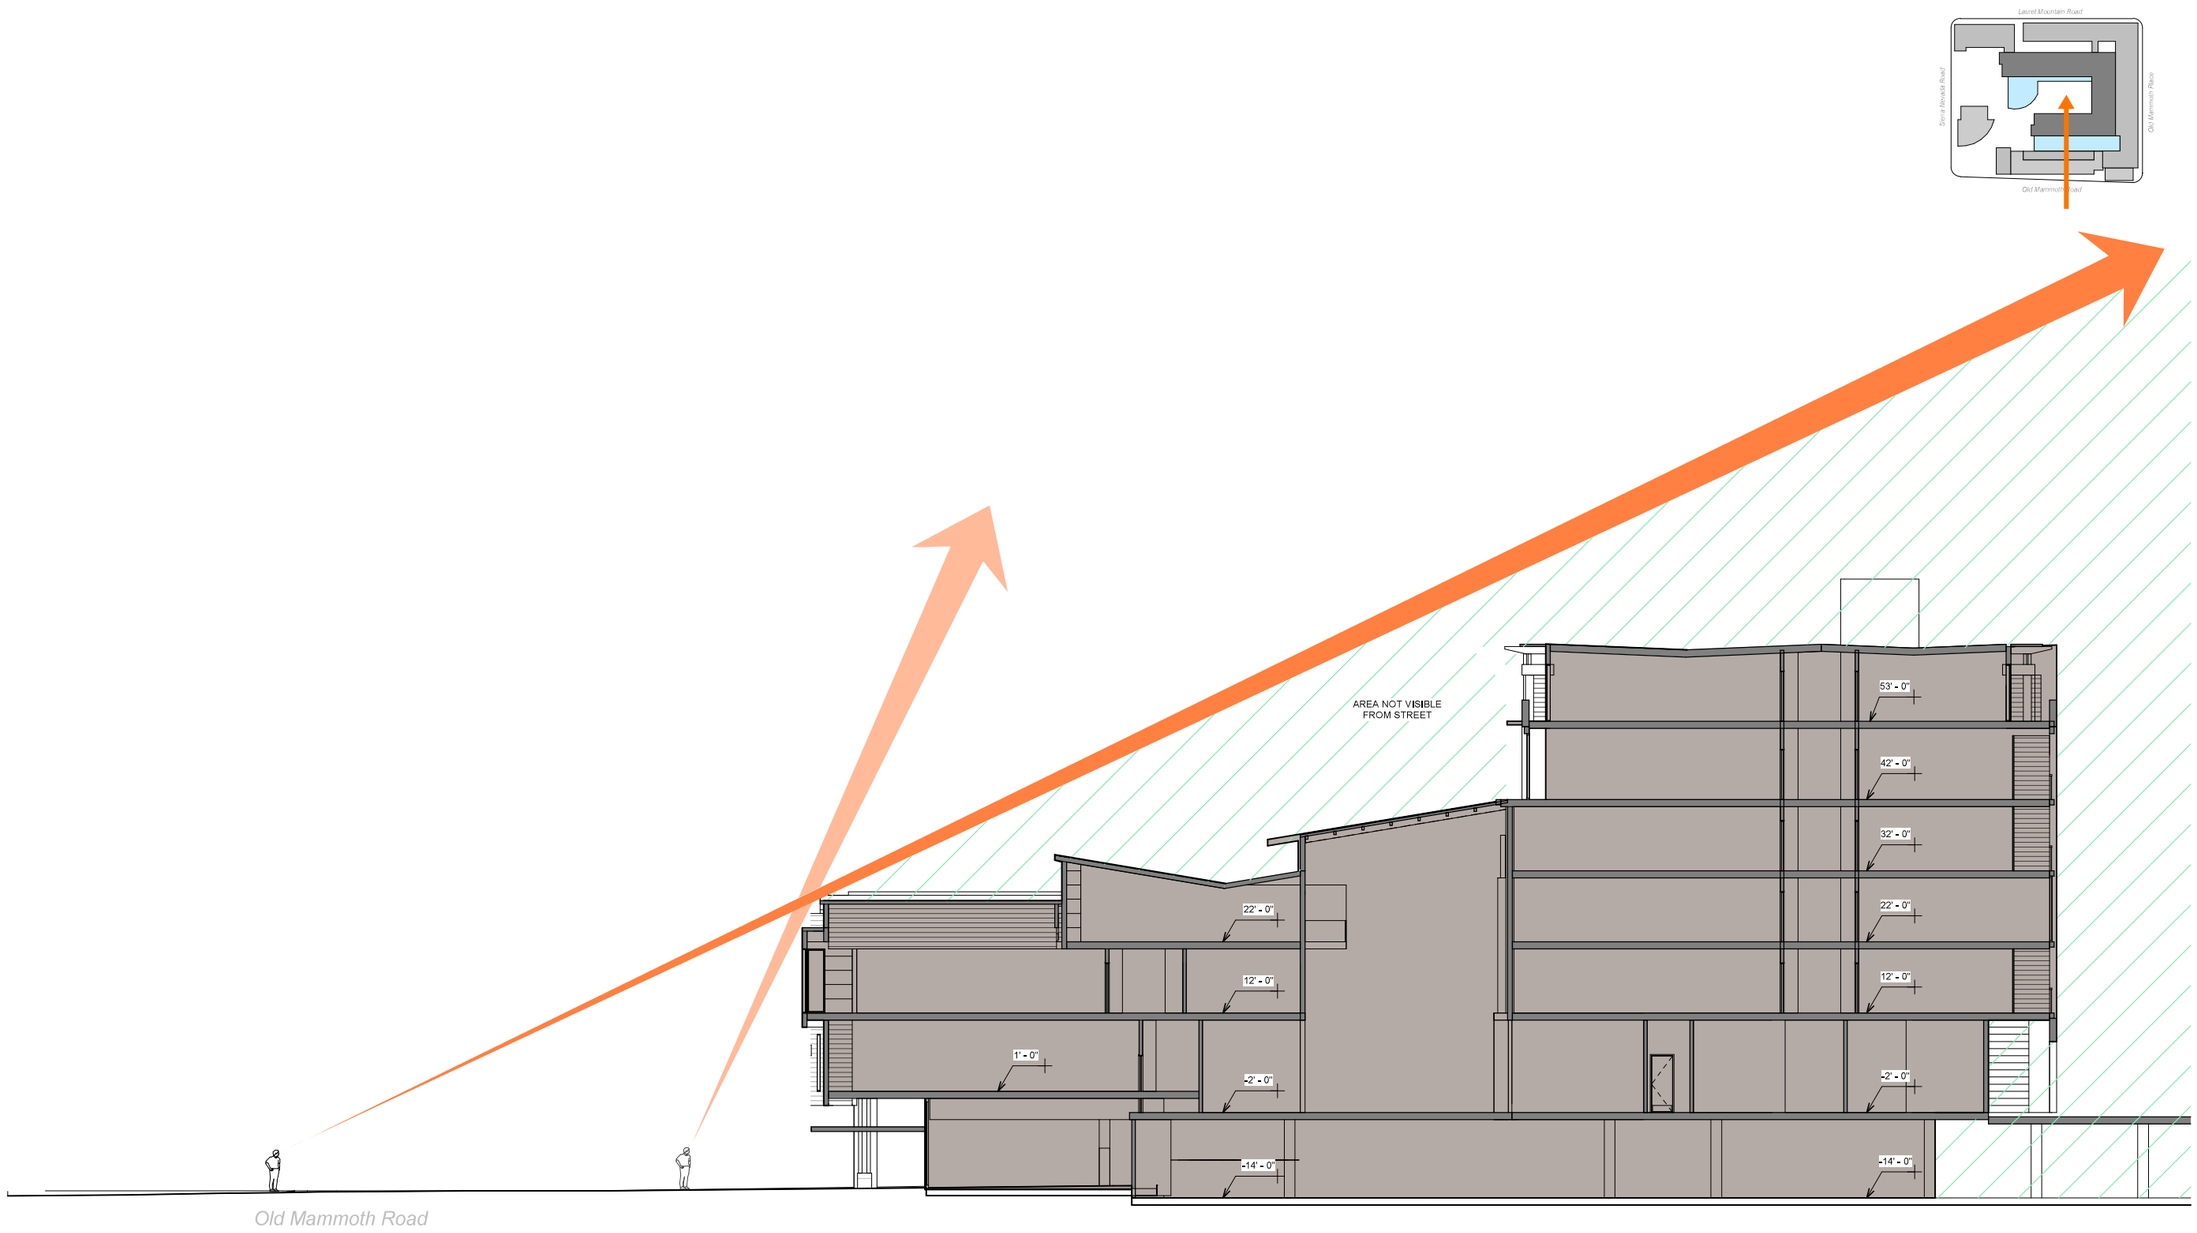

NOTE:
RELATIVE EL. 0'-0" IS PROJECT EL. 7,860'-0"

0' 5' 11' 21' 43'

Scale: 3/32" = 1'-0" (when sheet is 22x34)

RELATIVE HEIGHT SIGHT SECTION - OLD MAMMOTH ROAD

bull stockwell allen
ARCHITECTURE + PLANNING + INTERIORS

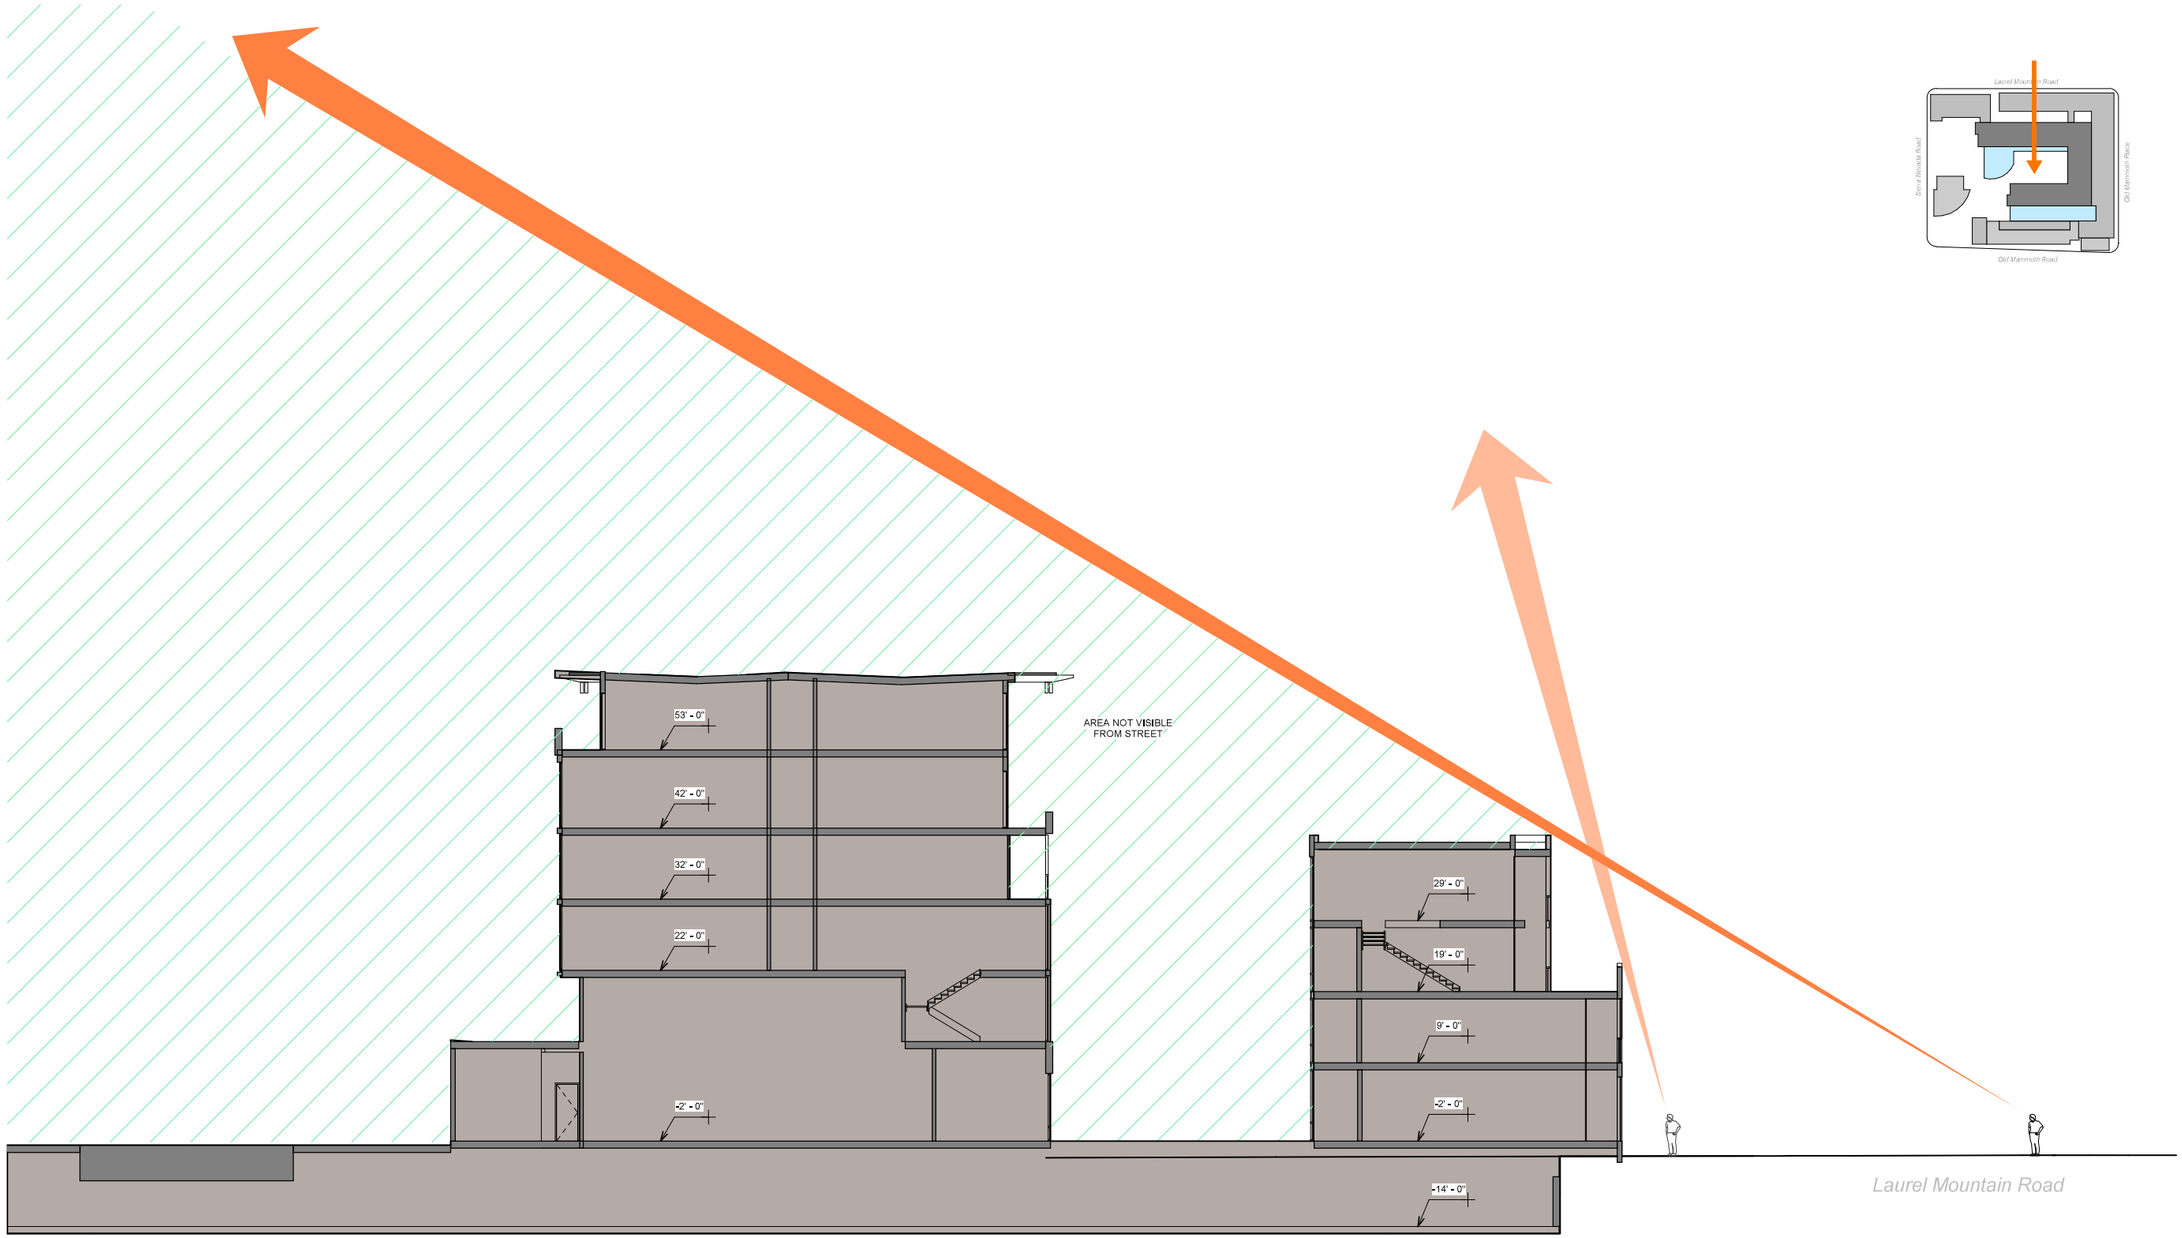

NOTE:
RELATIVE EL. 0'-0" IS PROJECT EL. 7,860'-0"

0' 5' 11' 21' 43'

Scale: 3/32" =1'-0" (when sheet is 22x34)

RELATIVE HEIGHT SIGHT SECTION - LAUREL MOUNTAIN ROAD

bull stockwell allen
ARCHITECTURE + PLANNING + INTERIORS

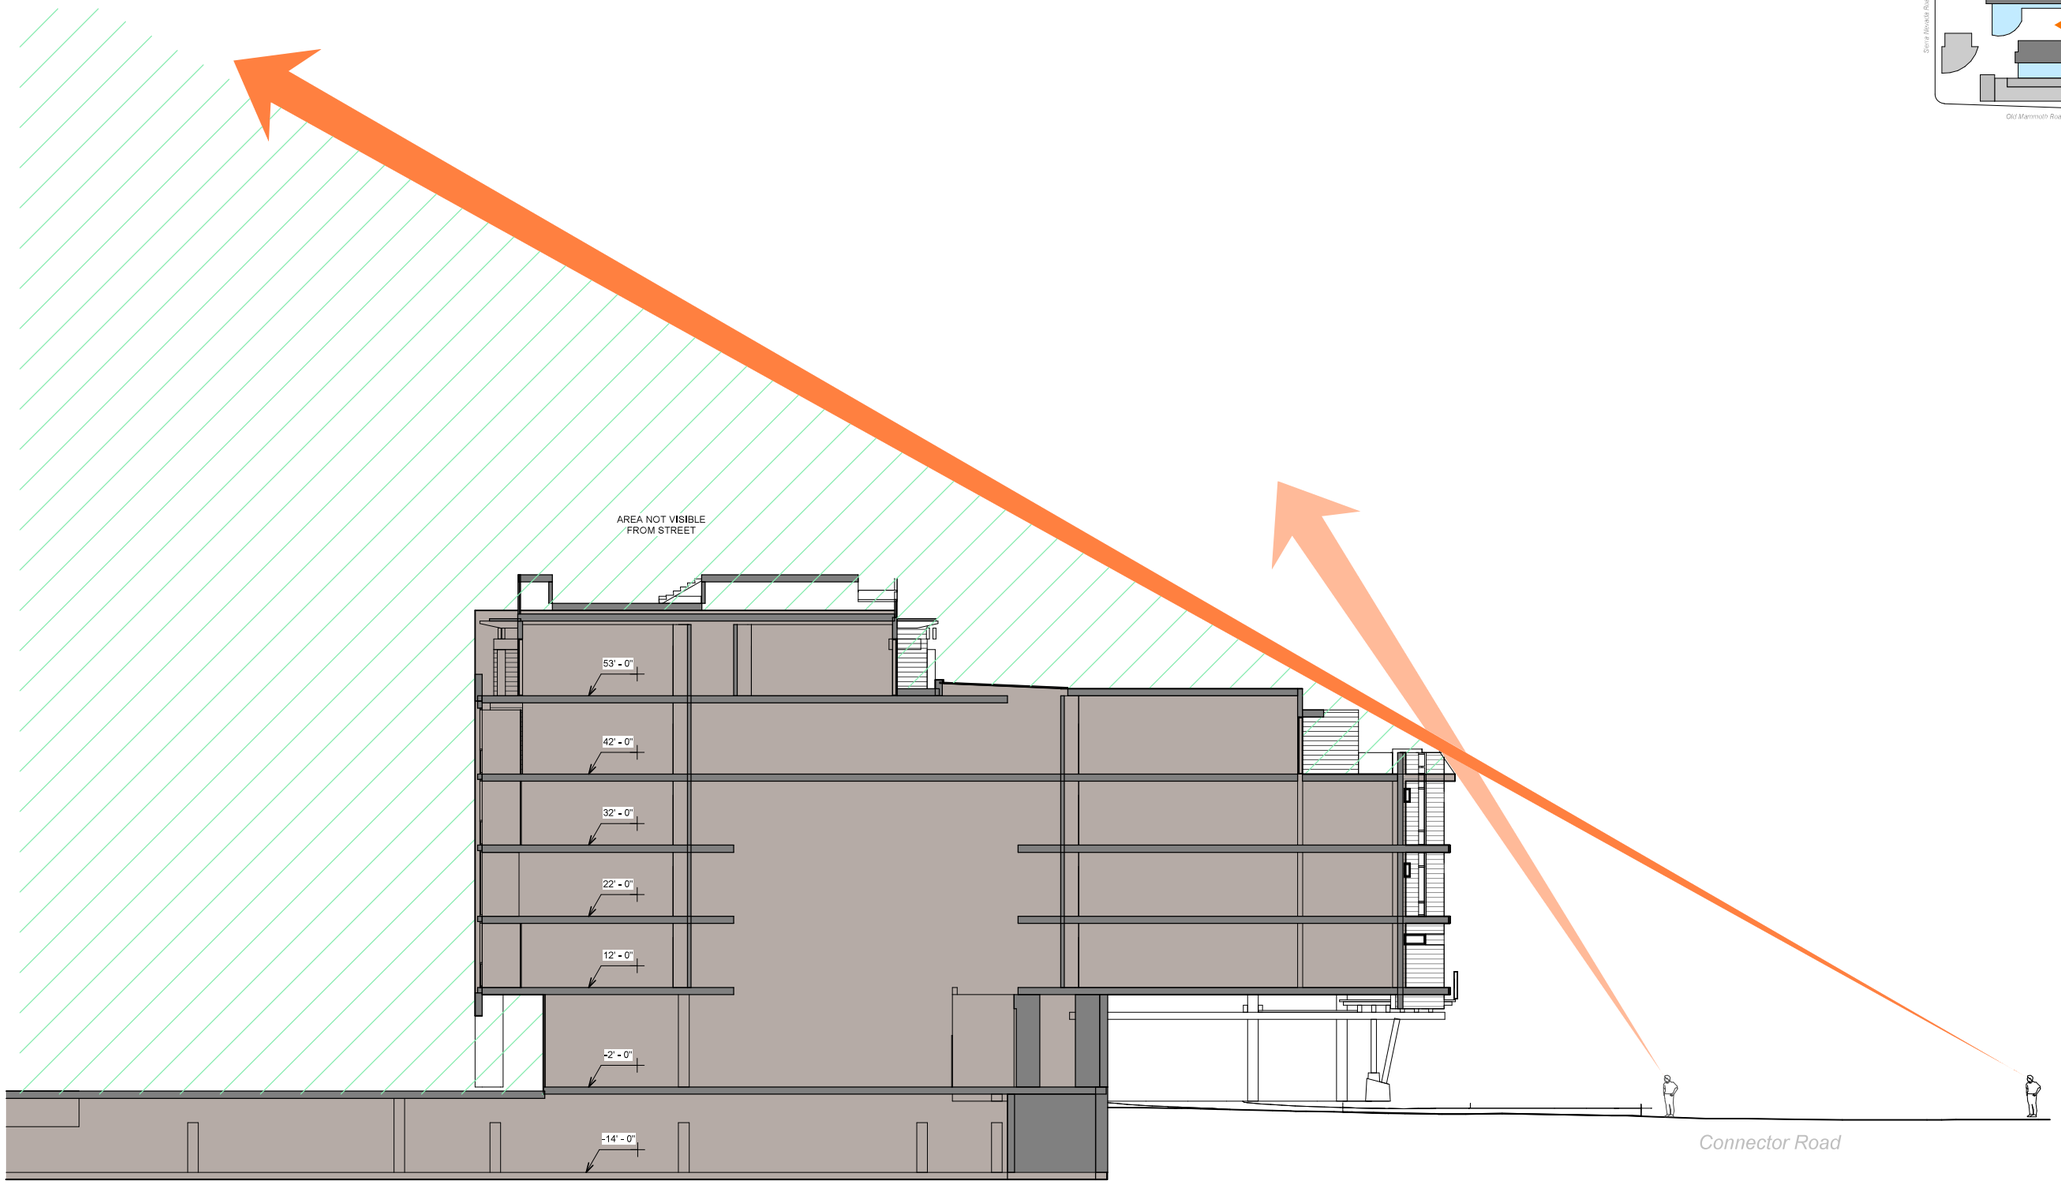

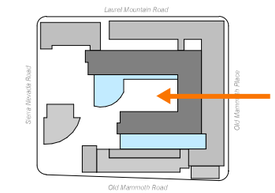

NOTE:
RELATIVE EL. 0'-0" IS PROJECT EL. 7,860'-0"

0' 5' 11' 21' 43'

Scale: 3/32" = 1'0" (when sheet is 22x34)

RELATIVE HEIGHT SIGHT SECTION - OLD MAMMOTH PLACE

bull stockwell allen
ARCHITECTURE + PLANNING + INTERIORS

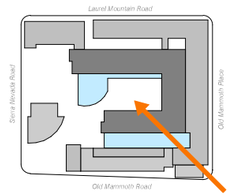

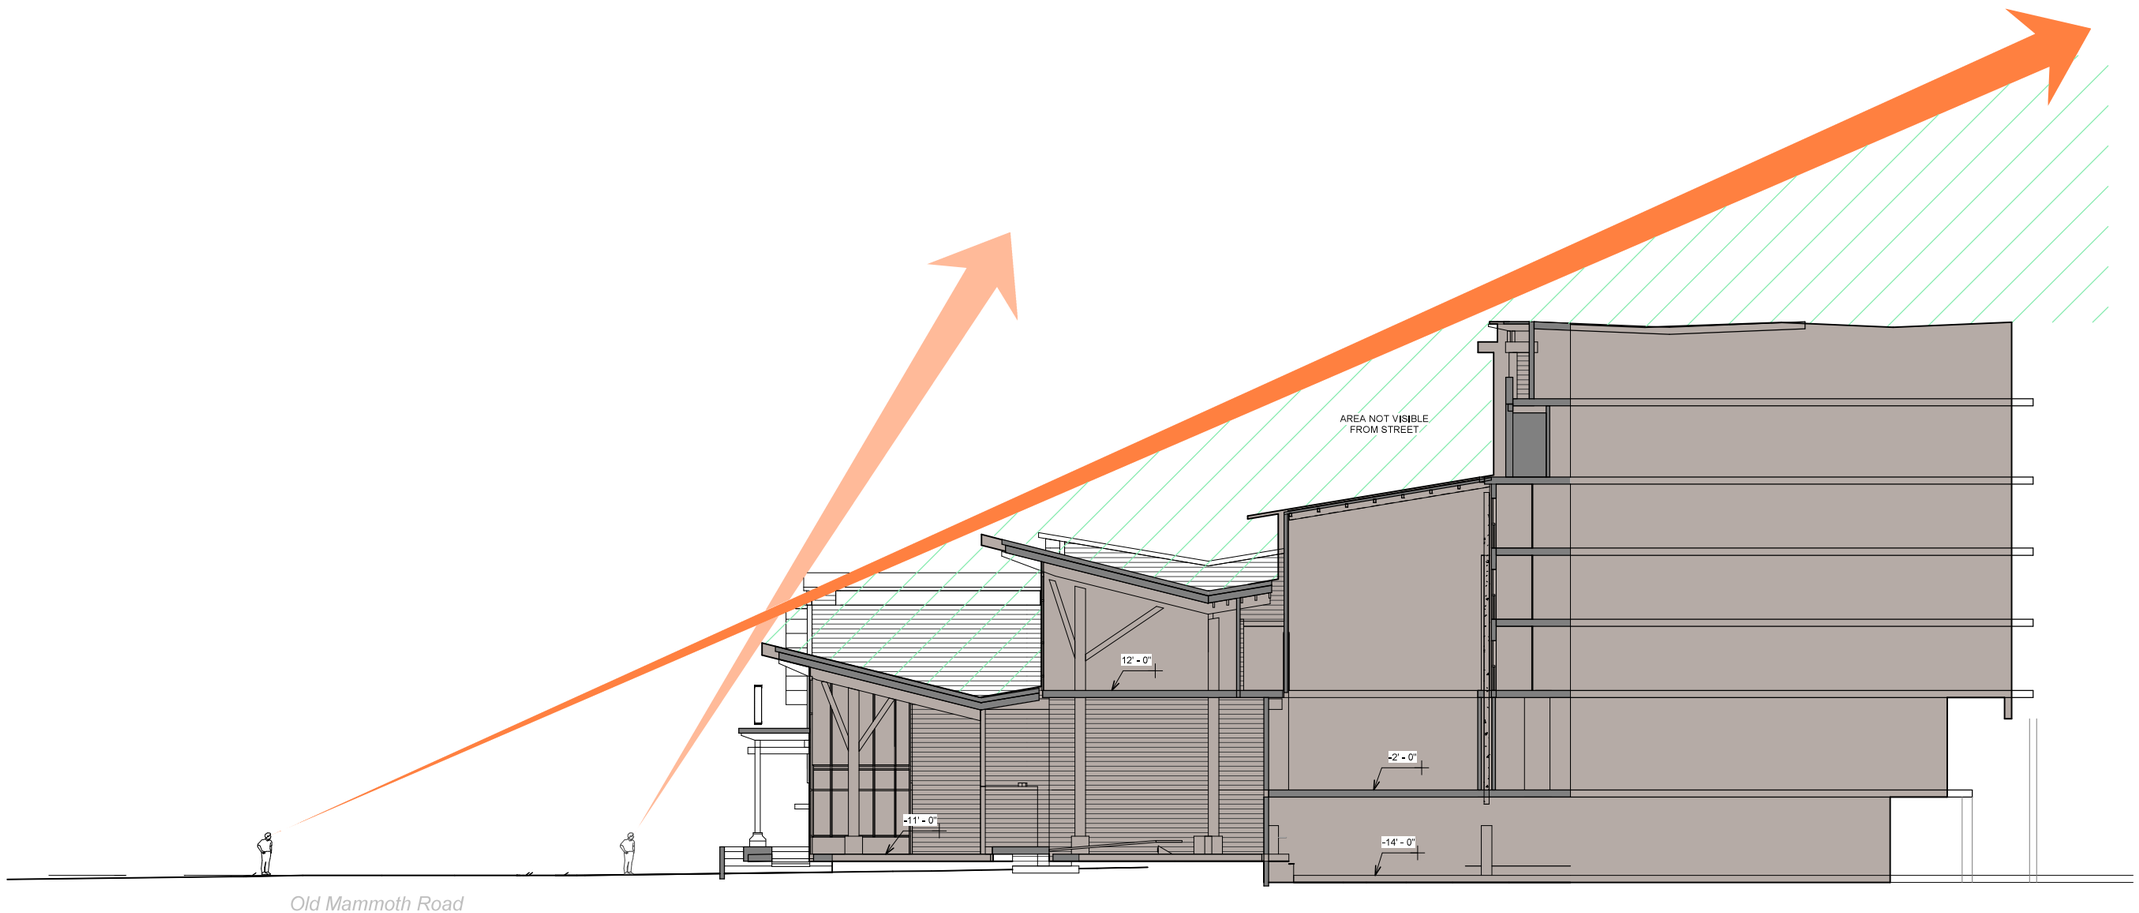

NOTE:
RELATIVE EL. 0'-0" IS PROJECT EL. 7,860'-0"

0' 5' 11' 21' 43'

Scale: 3/32" = 1'-0" (when sheet is 22x34)

RELATIVE HEIGHT SIGHT SECTION - OLD MAMMOTH CORNER

bull stockwell allen
ARCHITECTURE + PLANNING + INTERIORS

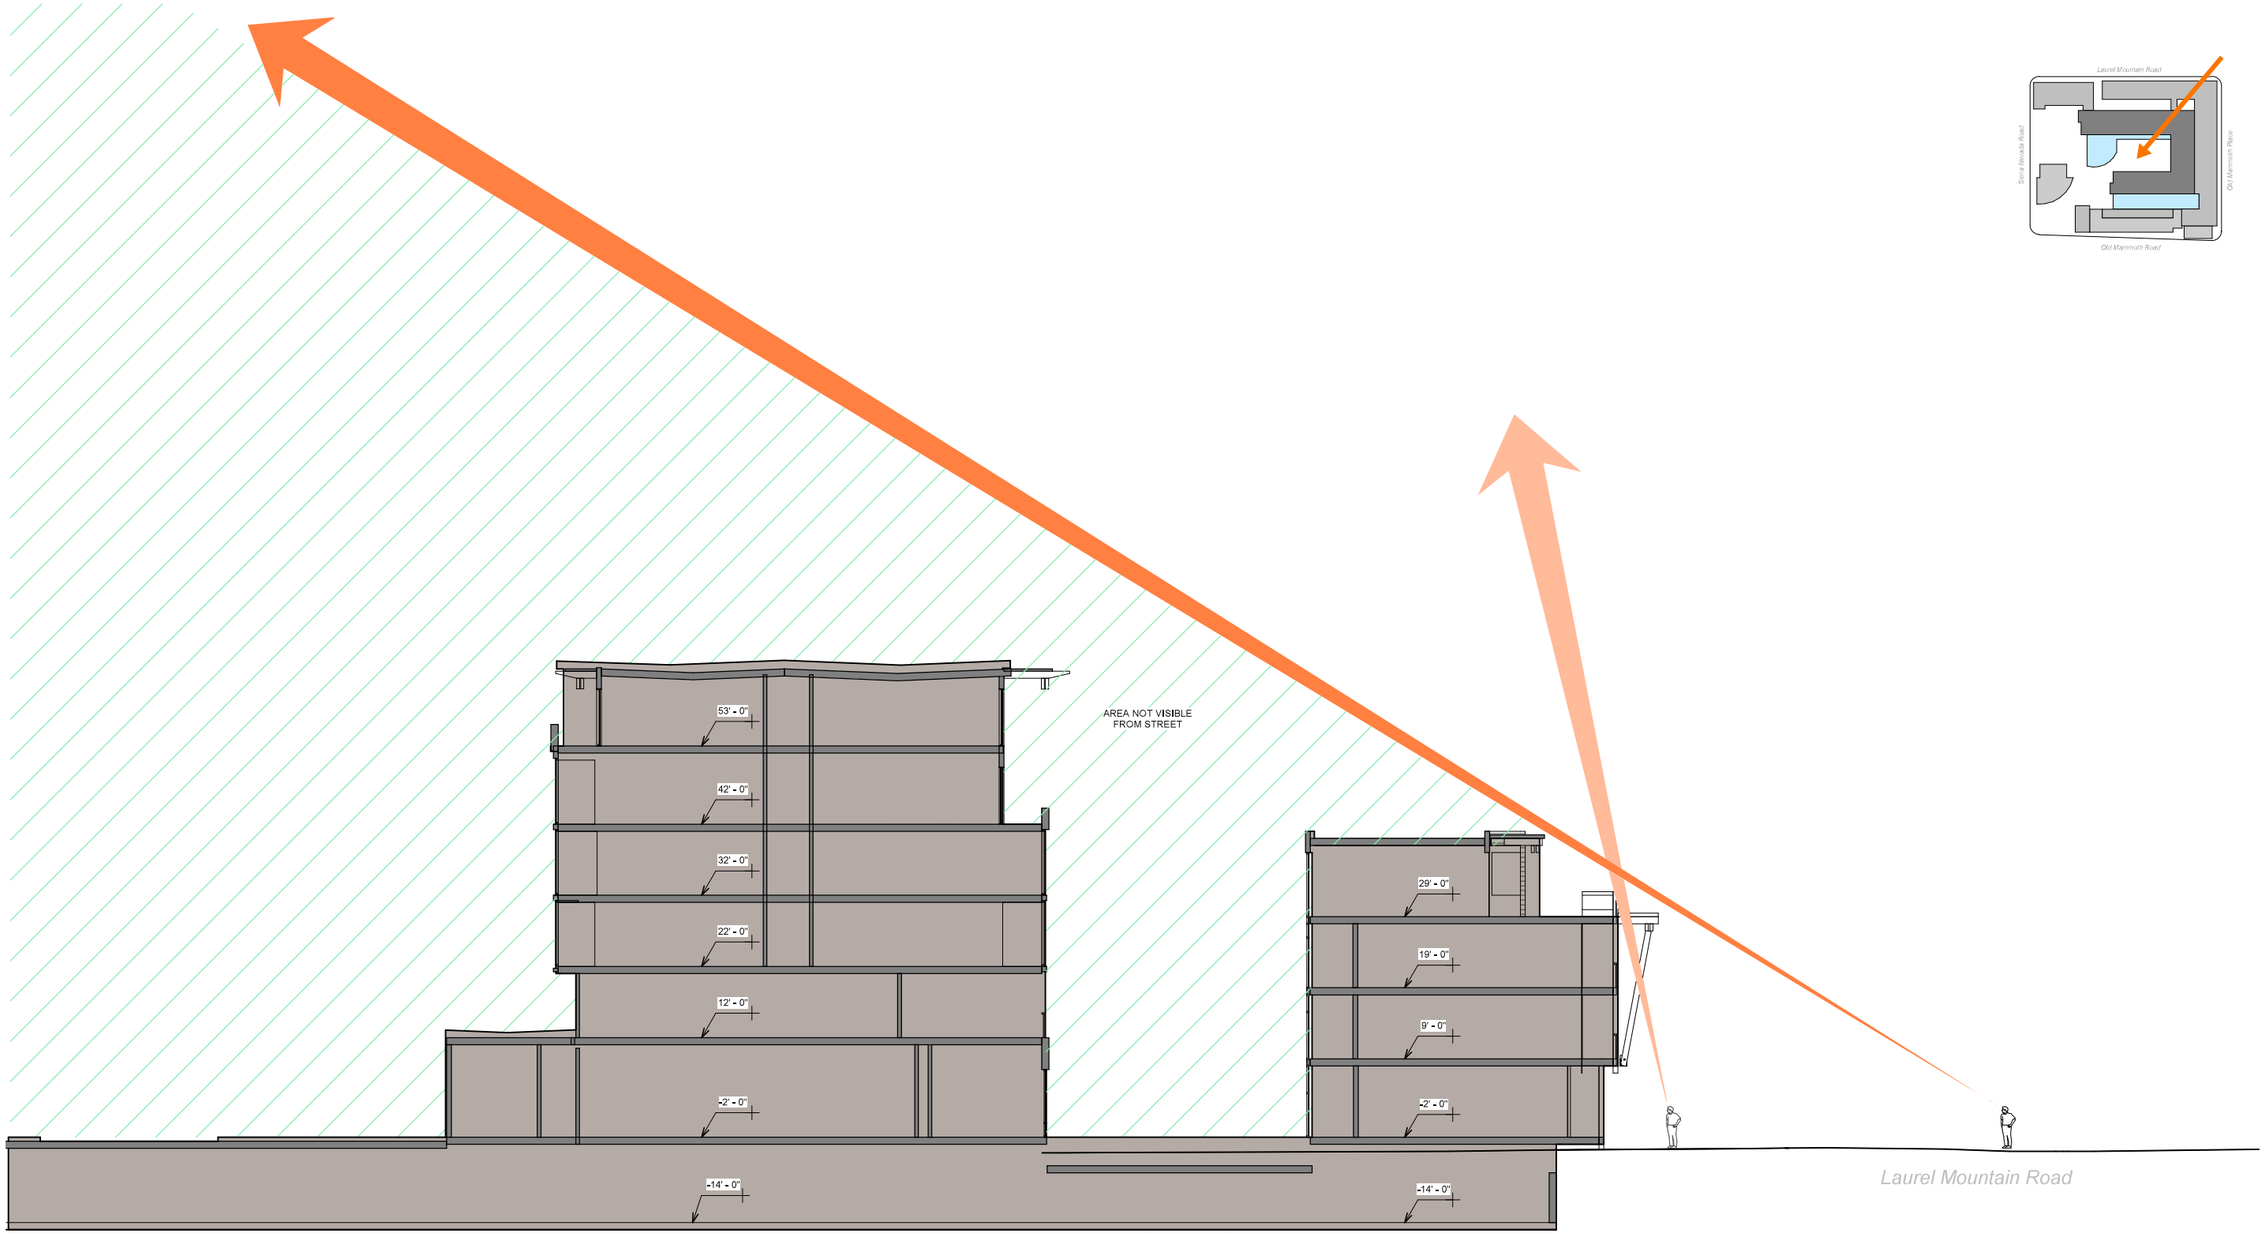

NOTE:
RELATIVE EL. 0'-0" IS PROJECT EL. 7,860'-0"

0' 5' 11' 21' 43'

Scale: 3/32" = 1'-0" (when sheet is 22x34)

RELATIVE HEIGHT SIGHT SECTION - LAUREL MOUNTAIN CORNER

bull stockwell allen
ARCHITECTURE + PLANNING + INTERIORS

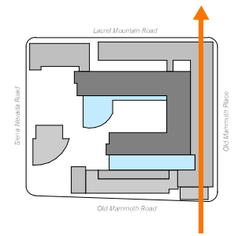

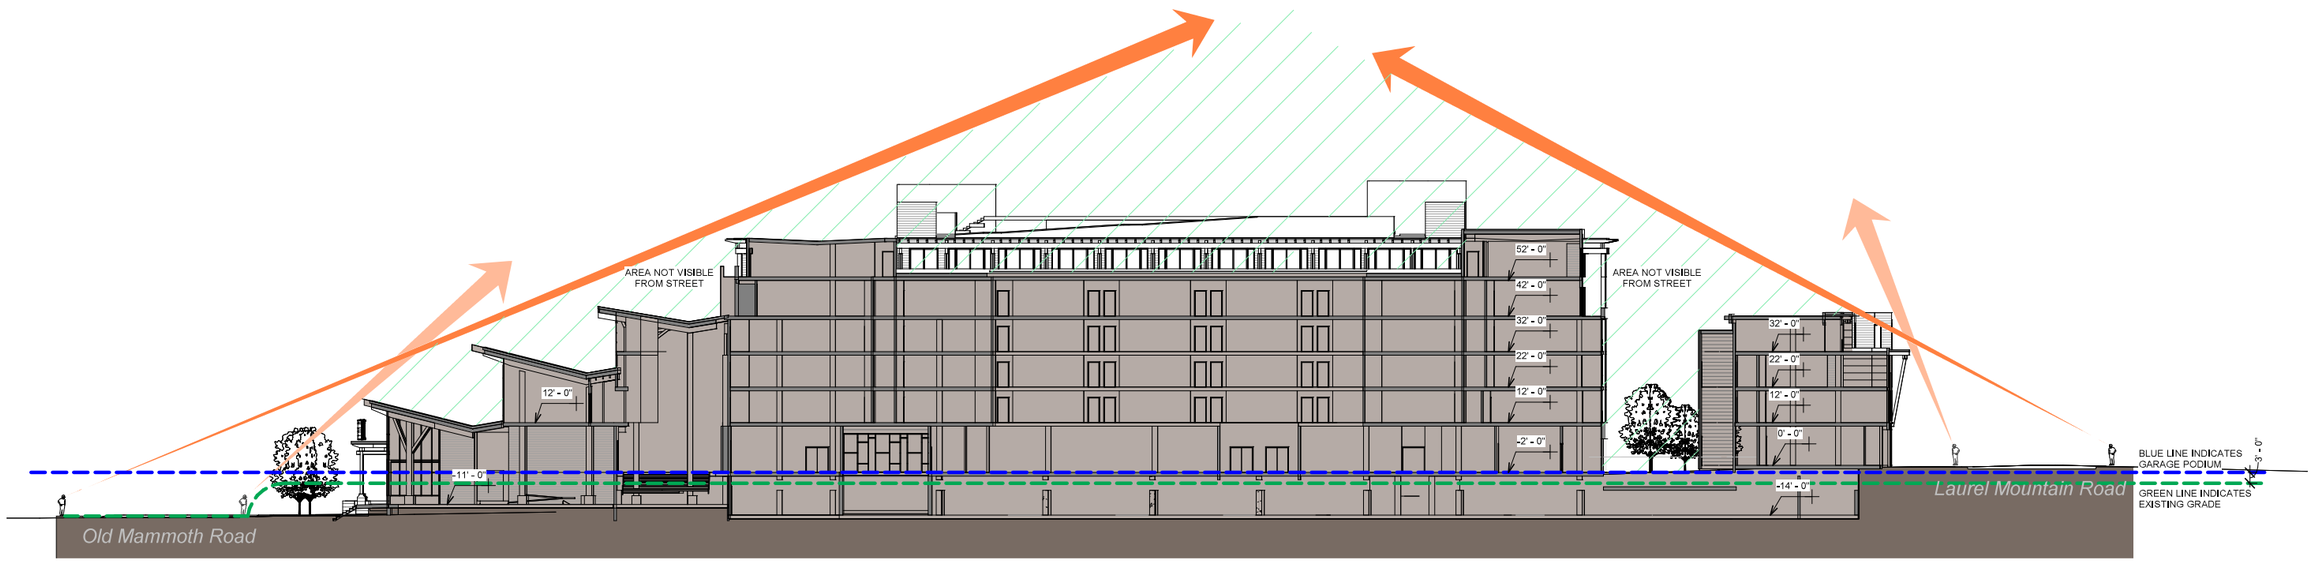

NOTE:
RELATIVE EL. 0'-0" IS PROJECT EL. 7,860'-0"

0' 11' 21' 43' 85'

Scale: 3/64" = 1'-0" (when sheet is 22x34)

RELATIVE HEIGHT SIGHT SECTION - OLD MAMMOTH PLACE

bull stockwell allen
ARCHITECTURE + PLANNING + INTERIORS